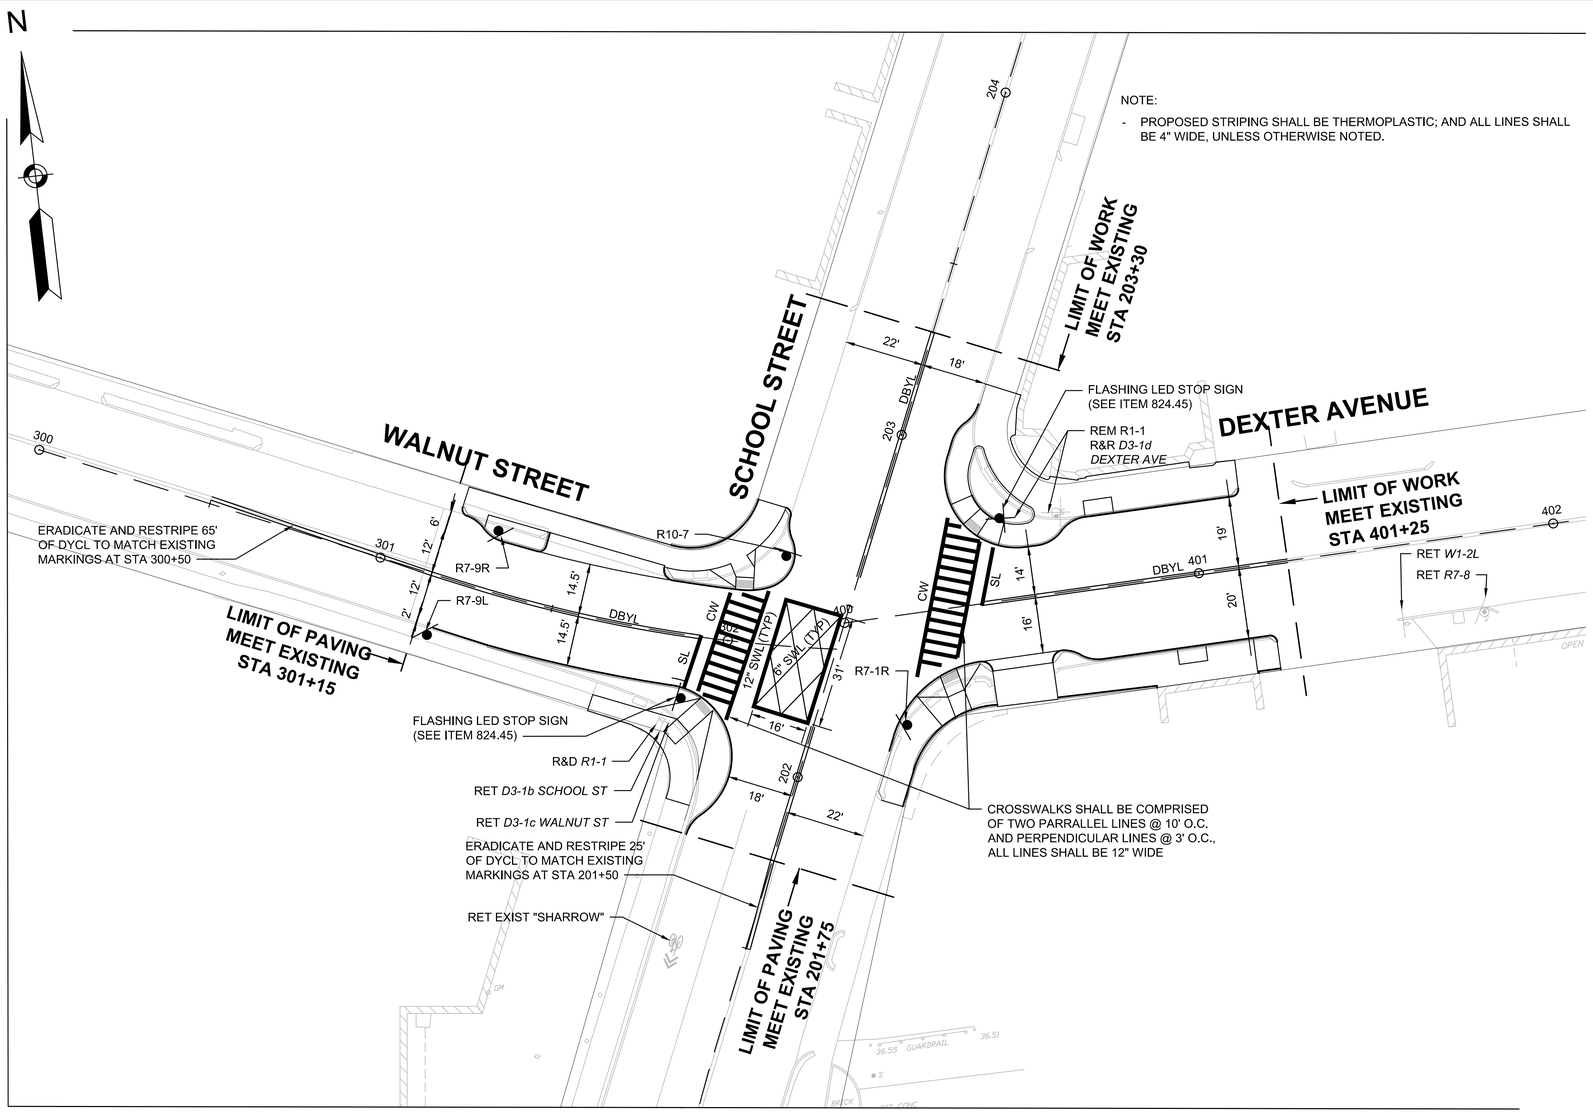


0 20 50 100

SCALE: 1" = 20'

EXISTING SIGN SUMMARY

| | | | |
|---|---|---|---|
| R1-1 | STOP | D3-1b | SCHOOL ST |
| R7-8 | RESERVED PARKING | D3-1c | WALNUT ST |
| W1-2L | | D3-1d | DEXTER AVE |

| IDENTIFICATION NUMBER | SIZE OF SIGN | | TEXT | TEXT DIMENSIONS (INCH) | | | NUMBER OF SIGNS REQUIRED | COLOR | | | POST TYPE AND NUMBER REQUIRED | AREA PER SIGN | TOTAL AREA IN SQUARE FEET |
|---|---|---|---|---|---|---|---|---|---|---|---|---|---|
| | WIDTH | HEIGHT | | LETTER HEIGHT | VERTICAL SPACING | RTE. MKR. ARROW | | BACKGROUND | LEGEND | BORDER | | | |
| R1-1 LED | 30" | 30" | STOP | SEE 2009 MUTCD | | | 2 | RED | WHITE | WHITE | P-5 2 | N/A | N/A |
| R7-1R | 12" | 18" | NO PARKING ANY TIME | SEE 2009 MUTCD | | | 1 | WHITE | RED | RED | P-5 1 | 1.50 | 1.50 |
| R7-9L/R | 12" | 18" | NO PARKING HERE TO CORNER / NO PARKING HERE TO CORNER | SEE 2009 MUTCD, CUSTOM | | | 2 (1 OF EA) | WHITE | RED | RED | P-5 2 | 1.50 | 3.00 |
| R10-7 | 24" | 30" | DO NOT BLOCK INTERSECTION | SEE 2009 MUTCD | | | 1 | WHITE | BLACK | BLACK | P-5 1 | 5.00 | 5.00 |

Copyright © 2022 by VAI. All Rights Reserved.

T:\7162 Watertown\Design\Set C - DPW - East Corridor\v1\7162WPM-Av1-20220309.dwg 3/14/2022 6:23 PM EDT

PROJECT TITLE

The Arsenal On The Charles – Phase 2 Off-Site Improvements

Watertown, Massachusetts

PREPARED FOR

Athena Arsenal LLC

Watertown, Massachusetts

Vanasse & Associates, Inc.
Transportation Engineers & Planners
ANDOVER, MASSACHUSETTS
35 N.E. BUSINESS CENTER DRIVE
ANDOVER, MA 01810-1071
TEL: (978) 474-8800
FAX: (978) 688-6508

| | |
|---|---|
| DESIGNED BY | BTP |
| DRAWN BY | BTP/DAD |
| CHECKED BY | SMB |
| DATE | APRIL 2018 |
| SCALE | 1"=20' |
| STAMP | |

REVISIONS

| NO. | DESCRIPTION | DATE |
|---|---|---|
| 1 | Town Comments Mar22 | 3/9/22 |

DRAWING TITLE

Pavement Marking & Signing Plan

| | |
|---|---|
| SHEET 6 OF 10 | DRAWING NUMBER 6 |
| JOB NO. 7162 | |
| CAD 7162PM-Av1 | |